ADDENDUM No. 1

TO THE

CONTRACT DOCUMENTS

FOR CONSTRUCTION OF

2013 ROAD PROGRAM

CLARKS LANDING ROAD/BLACK POINT ROAD

FOR THE

TOWN OF MOULTONBOROUGH, NEW HAMPSHIRE

AUGUST 9, 2013

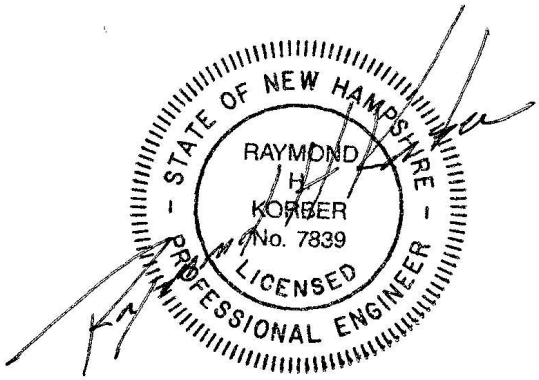

This Addendum shall be included in and shall form a part of the Contract Documents dated July 2013. The items set forth herein, whether by omission, addition, substitution or other change are all included in and shall form a part of the proposed work and Bids submitted to the Owner. Clarifications and Questions and Answers are issued for the purpose of interpretation only and are not included in nor do they form a part of the Contract Documents.

Inclusion of this Addendum must be acknowledged by inserting the addendum number in the appropriate place in the Bid Form. Failure to acknowledge any and all addenda in the Bid Form as specified may be cause for rejection of the Bid by the Owner as a non-responsive Bid.

This Addendum consists of the following modifications to the Contract Documents:

1. **Pages AD1-1 through AD1-2**
2. **Drawing SK-1**
3. **Bid Schedule, Page 1**

DRAWINGS

SHEET NO. SK-1

A. Add Drawing SK-1 entitled *12" HDPE CULVERT-STA 50+50*.

DOCUMENTS AND SPECIFICATIONS

SECTION 00300-BID FORM

Bid Schedule: Delete Page 1 and replace with the attached Bid Schedule, Page 1.

QUESTIONS AND ANSWERS

Q. Does the scope of work include Blacks Landing Road?
A. Yes. Refer to Sheet 2 and Appendix A.

Q. What is the completion date?
A. Refer to Section 00520, Article 3.

Q. Is this a bonded project?
A. Yes. Refer to Section 00100, Article 1.11.

Q. Does common excavation include pavement?
A. Yes.

Q. What is status of underground telephone cable identified by Owner during Pre-Bid Conference?
A. Status could not be confirmed. Contractor shall coordinate with appropriate utility authority as specified.

Q. Would the Town accept reclaimed stabilized base in lieu of gravel?
A. No.

Q. Is the contractor responsible for tree removal should they interfere with removal of stumps?
A. Yes. Refer to Payment Item #11.

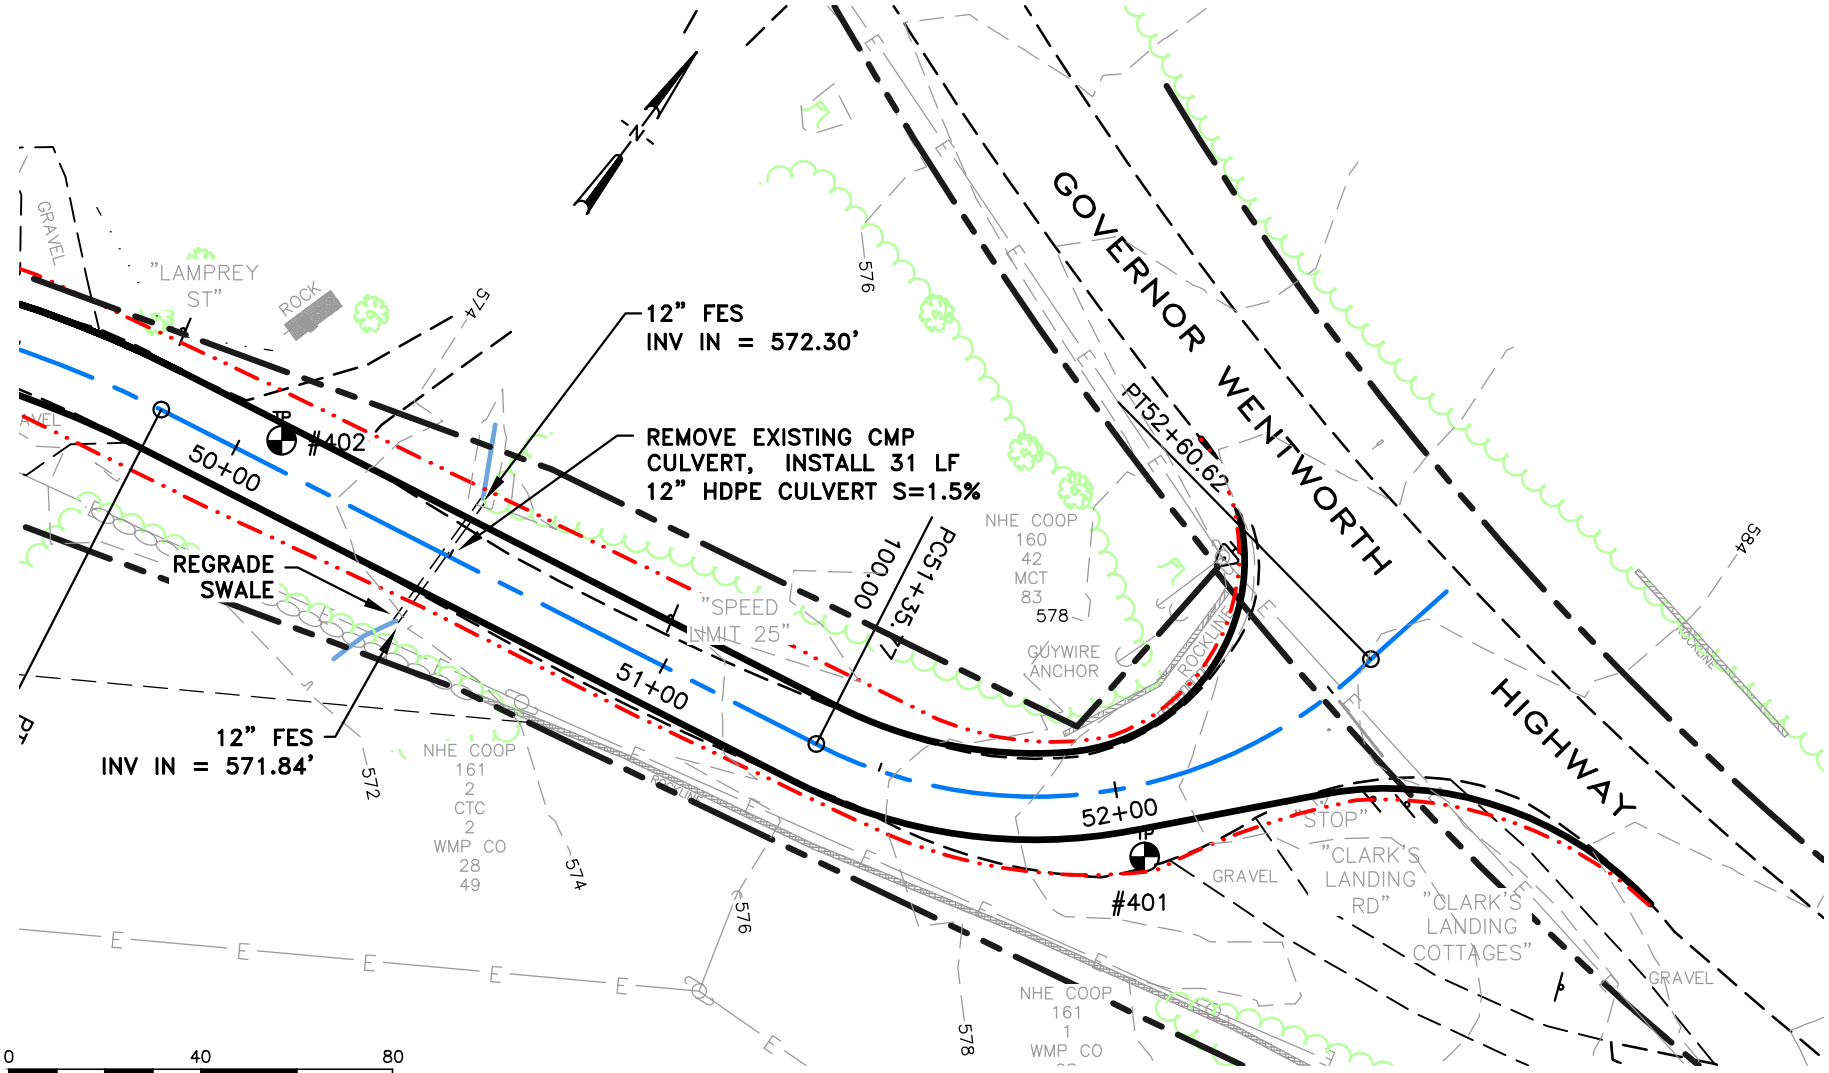

KV Partners
CONSULTING ENGINEERS

PO BOX 7721
GILFORD, NH 03247
TEL: (603) 513-1909

PO BOX 432
NEW BOSTON, NH 03070
TEL: (603) 413-6550

www.kvpllc.com

DATE:	08/09/13
SCALE:	1" = 40'
DESIGNED BY:	RHK
DRAWN BY:	NMT
CHECKED BY:	RHK
APPROVED BY:	RHK

CLARKS LANDING ROAD
MOULTONBOROUGH, NEW HAMPSHIRE

12" HDPE CULVERT - STA 50+50

SHEET NO.
SK-1

ADDENDUM NO: 1

BID SCHEDULE

2013 ROAD PROGRAM
CLARKS LANDING ROAD / BLACK POINT ROAD

ITEM				UNIT PRICE		EXTENDED TOTAL
No.	**Description**	**Quantity**	**Unit**	**Words**	**Figures**	**(in figures)**
1	Mobilization	1	LS			
2	Exploratory Excavation	50	CY			
3	Common Excavation	1450	CY			
4	Rock Excavation	250	CY			
5	Excavation of Unsuitable Material	380	CY			
6a	15" HDPE Drain Pipe	140	LF			
6b	12" HDPE Drain Pipe	105	LF			
6c	15" End Section	3	EA			
6d	12" End Section	2	EA			
7	Concrete Headwall	1	EA			
8a	Gravel	930	CY			
8b	Crushed Gravel	605	CY			
8c	3/4" Crushed Stone	50	CY			
8d	Class C Stone	70	CY			
9	Soil Reinforcement Fabic	615	SY			
10a	2" HBP Binder Course	295	TN			
10b	1" HBP Wearing Course	365	TN			
10c	3/4" HBP Leveling Course	160	TN			
10d	HPB Hand Method	45	TN			

Notes:
1. Key To Units: LF = Linear Feet; SY = Square Yards; CY = Cubic Yards; LS = Lump Sum; EA = Each; LB = Pound; TN = Ton; BG = Bags; AL = Allowance