MAP 103 LOT 025
N/F RONALD M. DAVIS JR.
589 WHITTIER HIGHWAY
MOULTONBOROUGH NH 03254

MAP 103 LOT 026
N/F PENELOPE J. BERLANTI
PO BOX 1391
CENTER HARBOR NH 03226

MAP 088 LOT 001
N/F RALPH JR. & ELVA E. MULLEN
609 WHITTIER HIGHWAY
MOULTONBOROUGH, NH 03254

MAP 103 LOT 027
N/F RALPH JR. & ELVA E. MULLEN
609 WHITTIER HIGHWAY
MOULTONBOROUGH, NH 03254

MAP 088 LOT 002
N/F SHIRLEY ELLEN DALE TERENCE JATKO
PO BOX 24
CENTER SANDWICH, NH 03227

MAP 088 LOT 003
N/F KELLY HAYDEN WIMPORY
381 SLIP ROAD
GREENFIELD, NH 03047

MAP 088 LOT 004
N/F VINCENT J. LUTKUS JR.
19 CARMINE AVE
FOXBORO MA 02035

MAP 088 LOT 005
N/F TOWN OF MOULTONBOROUGH
PO BOX 139
MOULTONBOROUGH NH 03254

MAP 088 LOT 006
N/F JOHN W. FESSENDEN
PO BOX 556
CENTER HARBOR NH 03226

MAP 103 LOT 002
N/F MICHAEL D. SOUSA JR.
PO BOX 1238
CENTER HARBOR, NH 03226

MAP 103 LOT 001
N/F JOHN A. & DOROTHY L. BERKOBEN
74 RICHFIELD ROAD
ARLINGTON, MA 02474-2925

MAP 089 LOT 001
N/F LARRY B. JR. & CHRISTINE A. DAVIS
PO BOX 157
MOULTONBOROUGH NH 03254

ROUTE 25

FOX HOLLOW ROAD

CB 2690
RIM 556.38
INV IN 551.28 18" CPP
INV OUT 551.03 15" CPP
SUMP 549.8

CB 2222
RIM 572.10
INV OUT 568.00 12" CMP
SUMP 567.95

CB 2229
RIM 587.02'
INV OUT 583.18 12" CMP
SUMP 582.92'

PC = 236+18.20

PT = 250+00.37

TBM "A" EL. 559.59'
MAG NAIL SET 1.4'
HIGH IN UPOLE

TBM "B" EL. 552.13'
MAG NAIL SET 1.5'
HIGH IN UPOLE

TBM "C" EL. 572.53'
MAG NAIL SET 0.4'
HIGH IN UPOLE

TBM FOUND EL. 592.21'
MAG NAIL FOUND 0.7'
HIGH IN UPOLE

TBM "D" EL. 600.44'
MAG NAIL SET 1.3'
HIGH IN UPOLE

TBM "E" EL. 589.36'
MAG NAIL SET IN TOP
OF GUARD RAIL POST

1/2" ROD FOUND
0.5' HIGH

3/4" PIPE
FOUND 1.4' HIGH

1/2" IRON ROD
FOUND 0.7' HIGH

3/4" REBAR
FOUND 0.2' HIGH

1/2" SP FND
4" PROJ., DISTURBED

5/8" REBAR W/
CAP FOUND
DOWN 0.4'

5/8" REBAR W/
CAP FOUND
DOWN 0.1'

5/8" REBAR W/
CAP FOUND
DOWN 0.2'

NOTES

1. THIS PLAN DEPICTS FIELD EVIDENCE AS LAST OBSERVED AUGUST, 2009.
2. NORTH BASIS IS NEW HAMPSHIRE STATE PLANE COORDINATES (NAD83).
3. VERTICAL DATUM IS REFERENCED TO NAVD88.
4. UNDERGROUND UTILITIES SHOWN ARE APPROXIMATE AND ARE BASED ON FIELD EVIDENCE IN CONJUNCTION W/ PLAN INFORMATION OBTAINED.
5. RIGHT OF WAY AND BOUNDARY LINE INFORMATION SHOWN HEREON IS APPROXIMATE AND IS BASED ON FIELD EVIDENCE IN CONJUNCTION WITH PLAN INFORMATION OBTAINED FROM THE TOWN OF MOULTONBOROUGH AND THE CARROLL COUNTY REGISTRY OF DEEDS. AS SUCH, THIS PLAN DOES NOT REPRESENT A BOUNDARY SURVEY.
6. STATIONING SHOWN ON THE NHDOT BASELINE IS APPROXIMATE AND IS BASED ON AN ATTEMPT TO MATCH THAT SHOWN ON PLANS OBTAINED FROM THE NEW HAMPSHIRE DEPARTMENT OF TRANSPORTATION (FEDERAL AID PROJECT NO -315-A WHITTIER ROAD) (FISCAL YEAR 1936).

GRAPHIC SCALE
50 0 50 100 150
SCALE IN FEET

REVISIONS

NUMBER	DATE	BY	DESCRIPTION

KV Partners
CONSULTING ENGINEERS
PO BOX 7721
GILFORD, NH 03247
TEL: (603) 513-1909
PO BOX 898
MANCHESTER, NH 03105
TEL: (603) 413-6550
www.kvpllc.com

DATE:	11/05/09
SCALE:	1" = 50'
DESIGNED BY:	.
DRAWN BY:	NMT
CHECKED BY:	RHK
APPROVED BY:	RHK

N.H. ROUTE 25/FOX HOLLOW ROAD INTERSECTION
ENGINEERING STUDY

MOULTONBOROUGH, N.H.

EXISTING CONDITIONS PLAN

FIGURE: 2

SHEET 1 OF 1

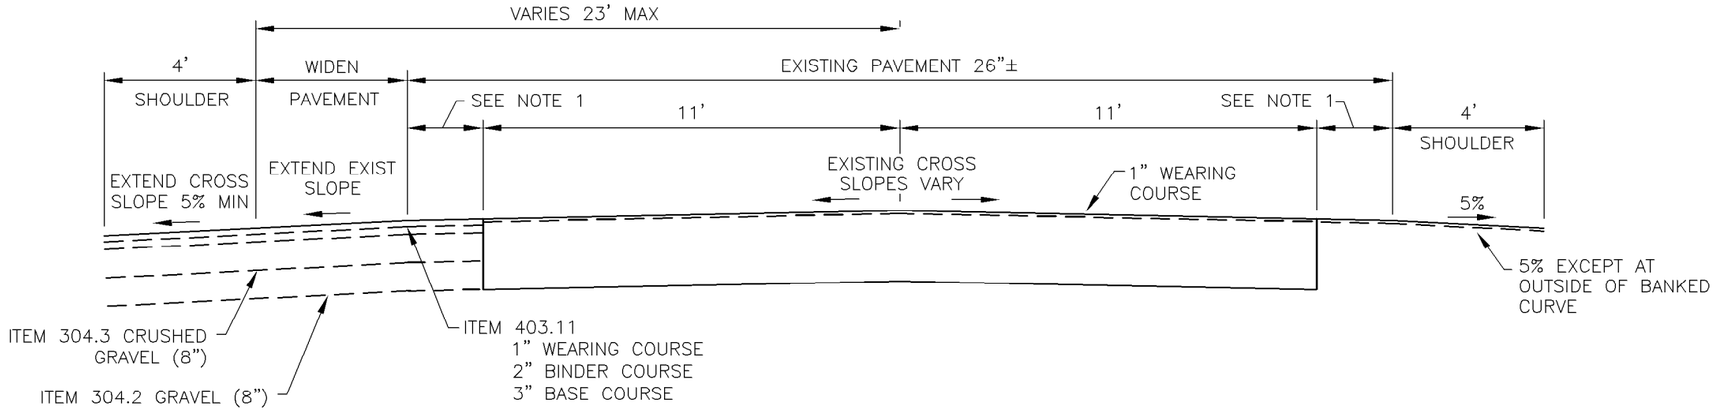

NOTE:

1. REMOVE EXIST PAVEMENT TO SOUND EDGE

TYPICAL SECTION

PAVEMENT WIDENING WITH OVERLAY

NOT TO SCALE

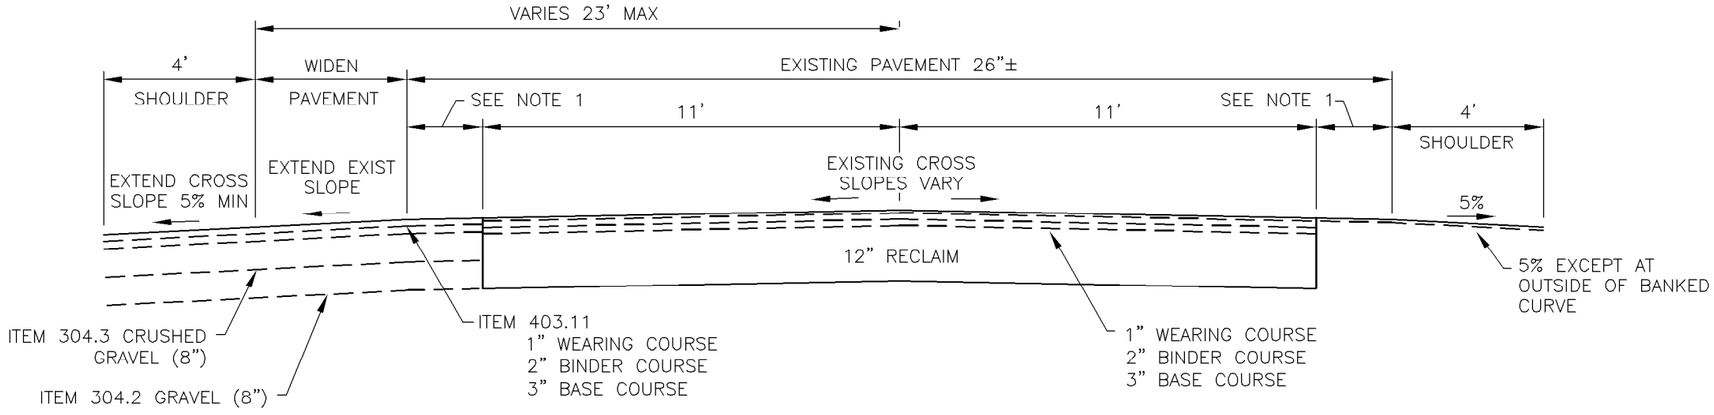

NOTE:

1. REMOVE EXIST PAVEMENT TO SOUND EDGE

TYPICAL SECTION

RECLAIM AND WIDENING

NOT TO SCALE

KV Partners
CONSULTING ENGINEERS

PO BOX 7721
GILFORD, NH 03247
TEL: (603) 513-1909

PO BOX 898
MANCHESTER, NH 03105
TEL: (603) 413-6550

www.kvpllc.com

DATE:	11/05/09
SCALE:	NTS
DESIGNED BY:	.
DRAWN BY:	NMT
CHECKED BY:	RHK
APPROVED BY:	RHK

N.H. ROUTE 25/FOX HOLLOW ROAD INTERSECTION ENGINEERING STUDY

MOULTONBOROUGH, N.H.

FIGURE: **4**

TYPICAL SECTIONS

SHEET 1 OF 1

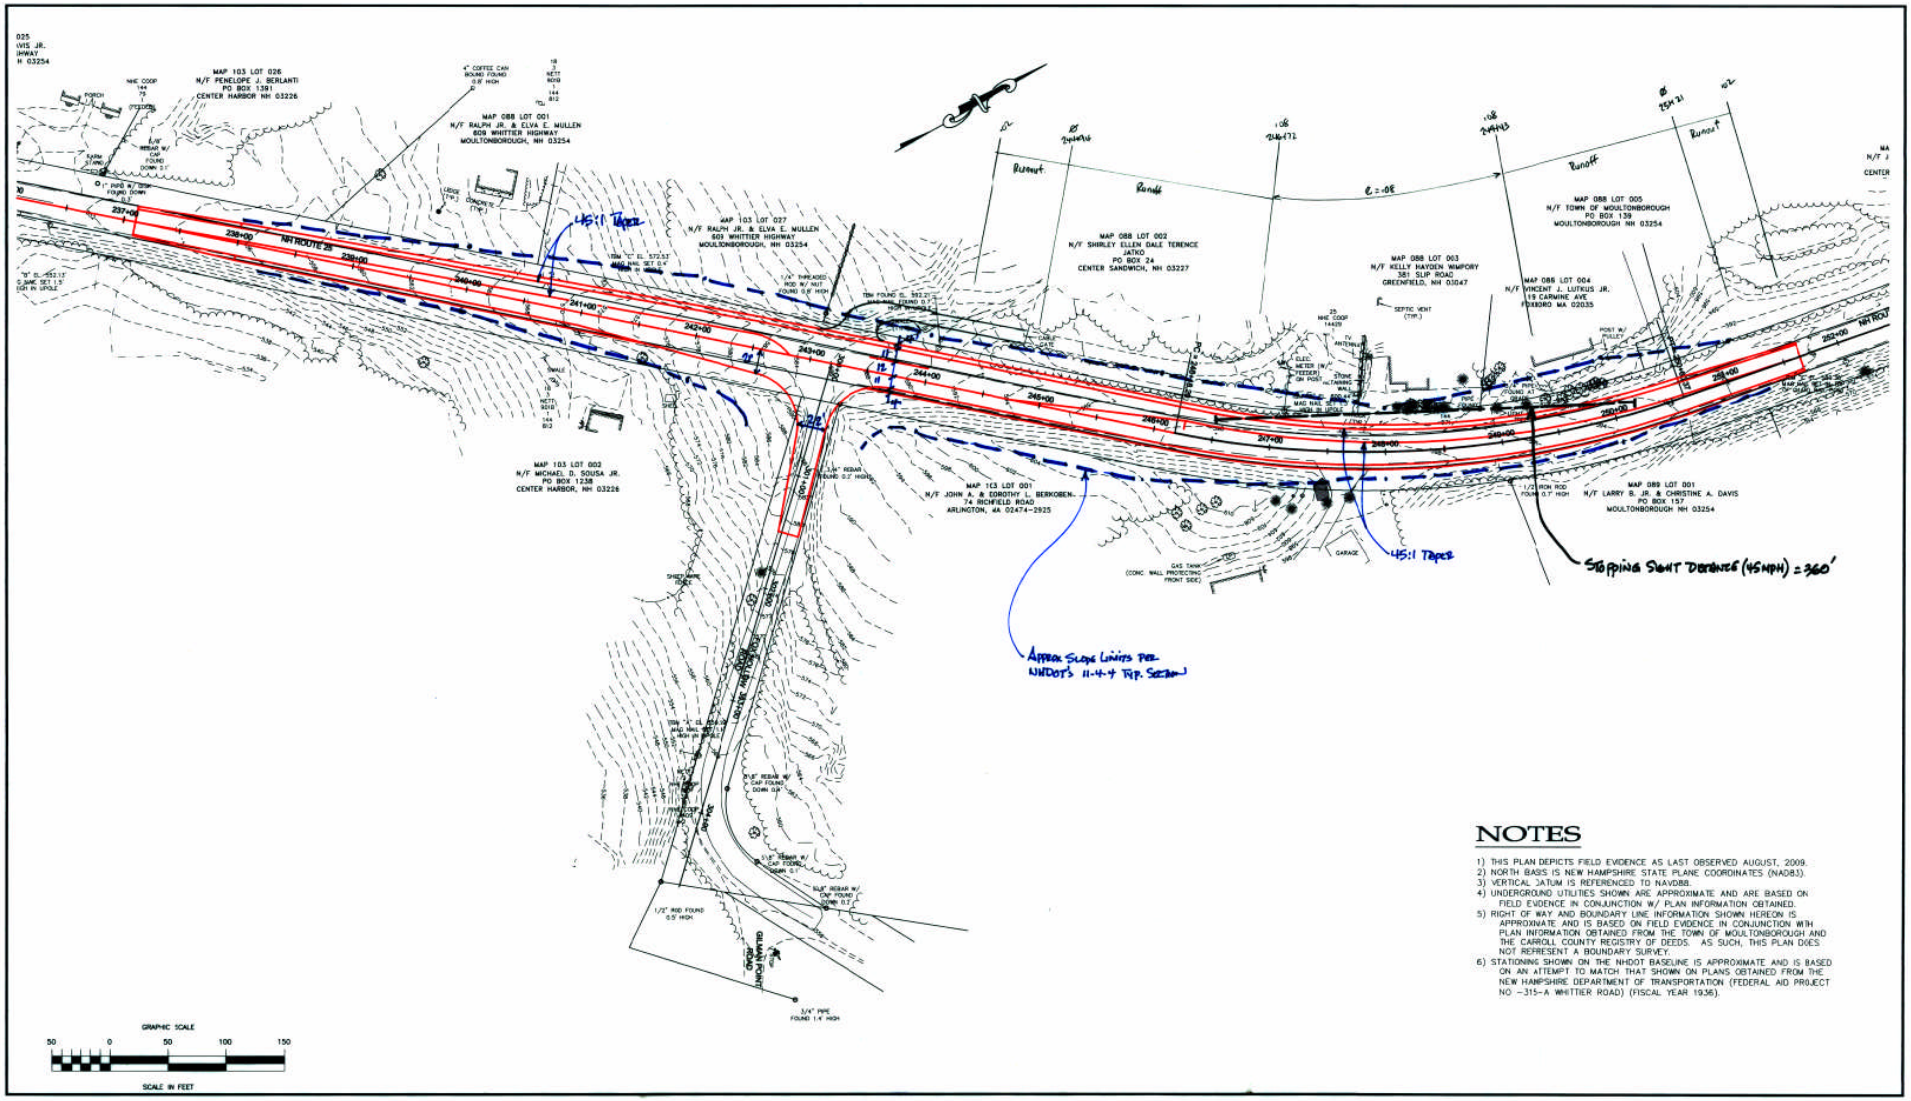

NOTES

1) THIS PLAN DEPICTS FIELD EVIDENCE AS LAST OBSERVED AUGUST, 2009.
2) NORTH BASIS IS NEW HAMPSHIRE STATE PLANE COORDINATES (NAD83).
3) VERTICAL DATUM IS REFERENCED TO NAVD88.
4) UNDERGROUND UTILITIES SHOWN ARE APPROXIMATE AND ARE BASED ON FIELD EVIDENCE IN CONJUNCTION W/ PLAN INFORMATION OBTAINED.
5) RIGHT OF WAY AND BOUNDARY LINE INFORMATION SHOWN HEREON IS APPROXIMATE AND IS BASED ON FIELD EVIDENCE IN CONJUNCTION WITH PLAN INFORMATION OBTAINED FROM THE TOWN OF MOULTONBOROUGH AND THE CARROLL COUNTY REGISTRY OF DEEDS. AS SUCH, THIS PLAN DOES NOT REPRESENT A BOUNDARY SURVEY.
6) STATIONING SHOWN ON THE NHDOT BASELINE IS APPROXIMATE AND IS BASED ON AN ATTEMPT TO MATCH THAT SHOWN ON PLANS OBTAINED FROM THE NEW HAMPSHIRE DEPARTMENT OF TRANSPORTATION (FEDERAL AID PROJECT NO. –315–A WHITTIER ROAD) (FISCAL YEAR 1936).

REVISIONS			
NUMBER	DATE	BY	DESCRIPTION

KV Partners
CONSULTING ENGINEERS
PO BOX 7721
GILFORD, NH 03247
TEL: (603) 513-1909
PO BOX 898
MANCHESTER, NH 03105
TEL: (603) 413-6550
www.kvpllc.com

SCALE: AS SHOWN	
DESIGNED BY:	RGR
DRAWN BY:	NMT
CHECKED BY:	RHK

NH ROUTE 25/FOX HOLLOW ROAD INTERSECTION
ENGINEERING STUDY

MOULTONBOROUGH NH

SHEET NO.
P-45
LEFT TURN
SEPT. 10, 2009

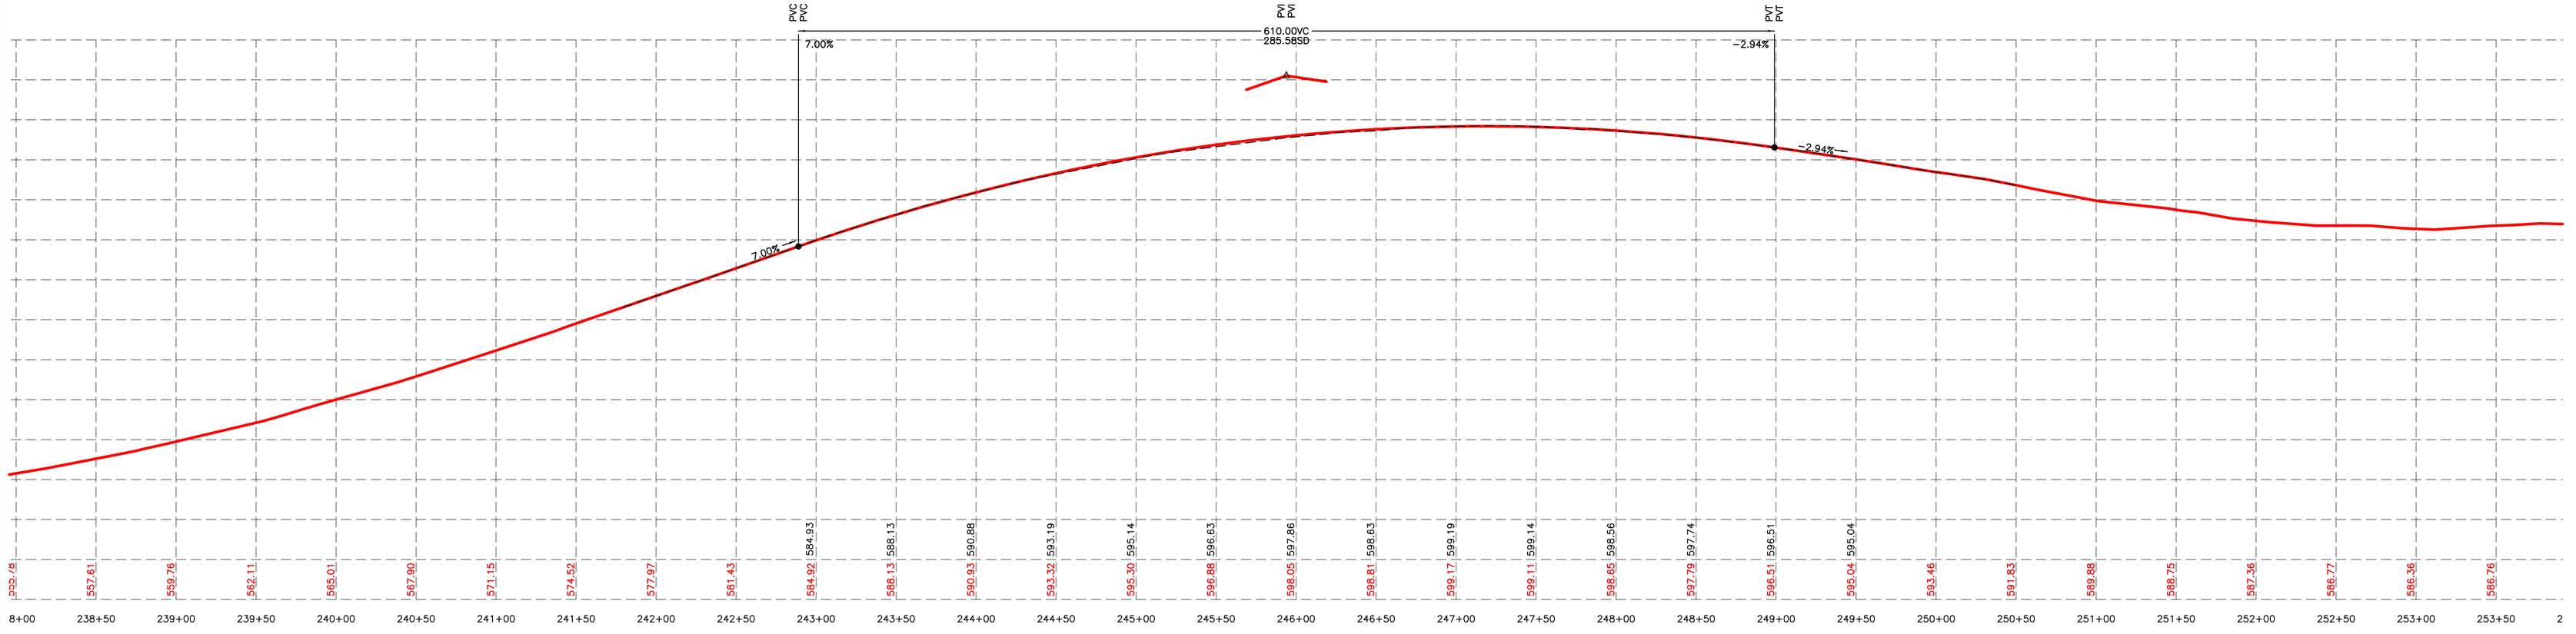

GRAPHIC SCALE

50 0 50 100 150 HORZ

10 0 10 20 30 VERT

SCALE IN FEET

REVISIONS			
NUMBER	DATE	BY	DESCRIPTION

KV Partners
CONSULTING ENGINEERS

PO BOX 7721
GILFORD, NH 03247
TEL: (603) 513-1909

PO BOX 898
MANCHESTER, NH 03105
TEL: (603) 413-6550

www.kvpllc.com

SCALE: AS SHOWN

DESIGNED BY:	RGR
DRAWN BY:	NMT
CHECKED BY:	RHK

NH ROUTE 25/FOX HOLLOW ROAD INTERSECTION
ENGINEERING STUDY

MOULTONBOROUGH NH

SHEET NO.

PR-45

SEPT. 10, 2009

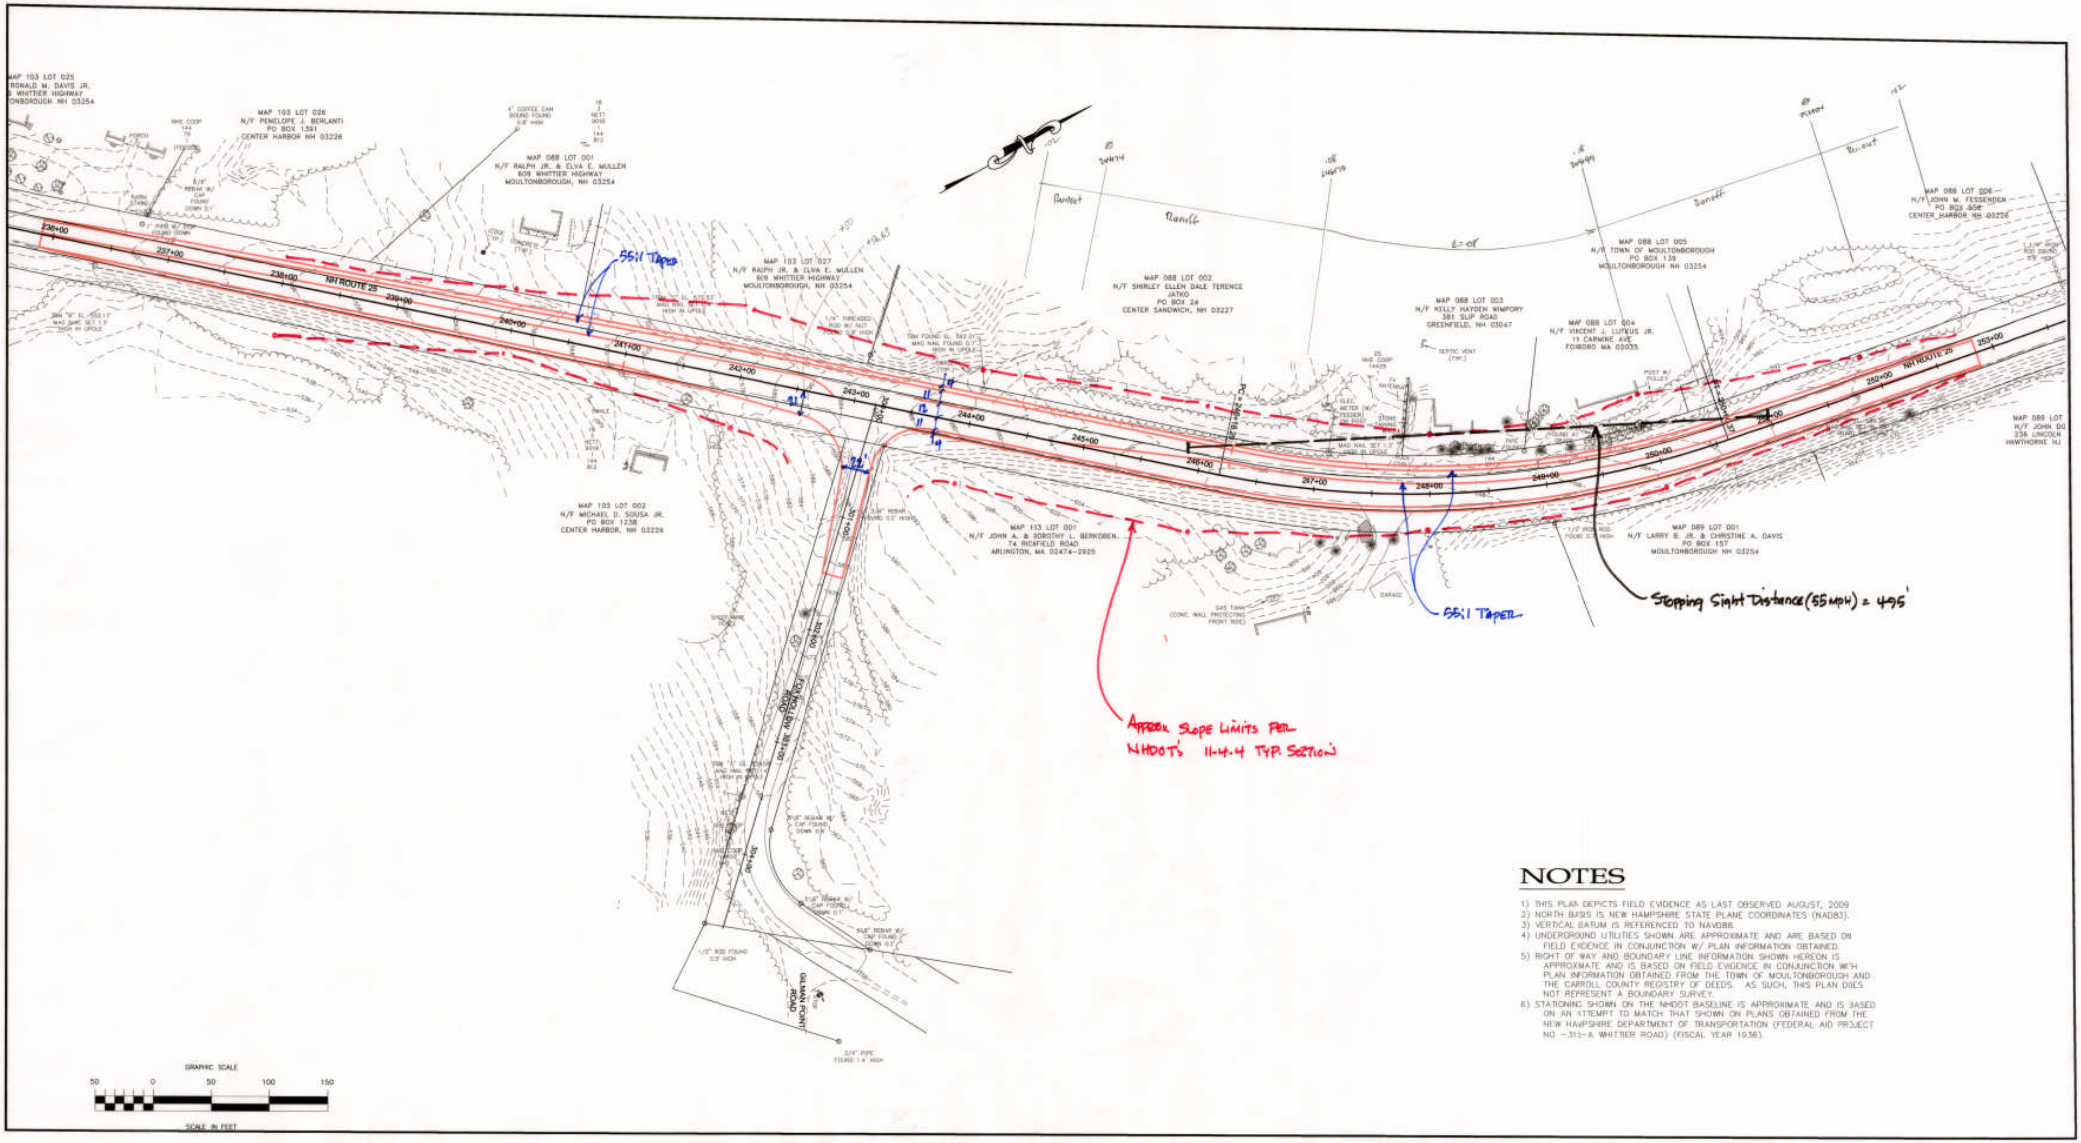

NOTES

1) THIS PLAN DEPICTS FIELD EVIDENCE AS LAST OBSERVED AUGUST, 2009
2) NORTH BASIS IS NEW HAMPSHIRE STATE PLANE COORDINATES (NAD83).
3) VERTICAL DATUM IS REFERENCED TO NAVD88.
4) UNDERGROUND UTILITIES SHOWN ARE APPROXIMATE AND ARE BASED ON FIELD EVIDENCE IN CONJUNCTION W/ PLAN INFORMATION OBTAINED.
5) RIGHT OF WAY AND BOUNDARY LINE INFORMATION SHOWN HEREON IS APPROXIMATE AND IS BASED ON FIELD EVIDENCE IN CONJUNCTION WITH PLAN INFORMATION OBTAINED FROM THE TOWN OF MOULTONBOROUGH AND THE CARROLL COUNTY REGISTRY OF DEEDS. AS SUCH, THIS PLAN DOES NOT REPRESENT A BOUNDARY SURVEY.
6) STATIONING SHOWN ON THE NHDOT BASELINE IS APPROXIMATE AND IS BASED ON AN ATTEMPT TO MATCH THAT SHOWN ON PLANS OBTAINED FROM THE NEW HAMPSHIRE DEPARTMENT OF TRANSPORTATION (FEDERAL AID PROJECT NO. -31(-A WHITTIER ROAD) (FISCAL YEAR 1936).

REVISIONS			
NUMBER	DATE	BY	DESCRIPTION

KV Partners
CONSULTING ENGINEERS
PO BOX 7721
GILFORD, NH 03247
TEL: (603) 513-1909
PO BOX 898
MANCHESTER, NH 03105
TEL: (603) 413-6550
www.kvpllc.com

SCALE: AS SHOWN	
DESIGNED BY:	RGR
DRAWN BY:	NMT
CHECKED BY:	RHK

NH ROUTE 25/FOX HOLLOW ROAD INTERSECTION
ENGINEERING STUDY

MOULTONBOROUGH NH

SHEET NO.
P-55
LEFT TURN
SEPT. 18, 2009

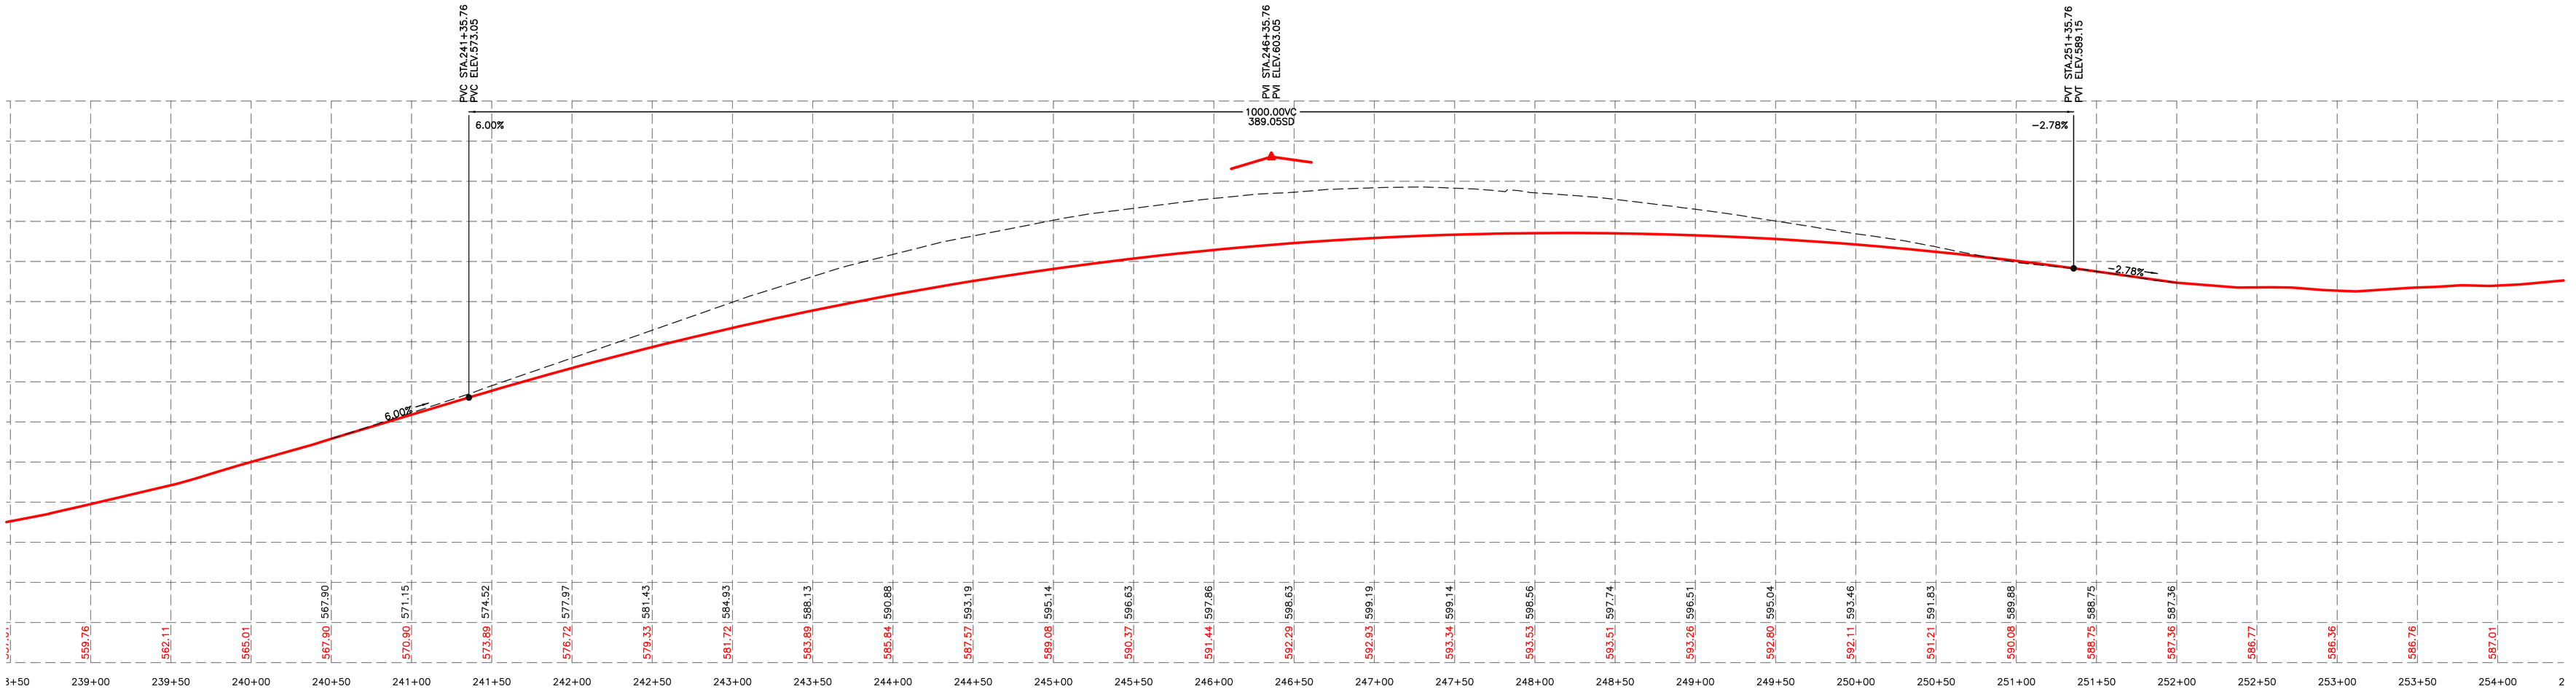

GRAPHIC SCALE

50 0 50 100 150 HORZ

10 0 10 20 30 VERT

SCALE IN FEET

REVISIONS			
NUMBER	DATE	BY	DESCRIPTION

KV Partners
CONSULTING ENGINEERS

PO BOX 7721
GILFORD, NH 03247
TEL: (603) 513-1909

PO BOX 898
MANCHESTER, NH 03105
TEL: (603) 413-6550

www.kvpllc.com

SCALE: AS SHOWN

DESIGNED BY:	RGR
DRAWN BY:	NMT
CHECKED BY:	RHK

NH ROUTE 25/FOX HOLLOW ROAD INTERSECTION
ENGINEERING STUDY

MOULTONBOROUGH NH

SHEET NO.

PR-55

SEPT. 10, 2009